9/14/2018 1:39:09 PM
P:\84130001\WIP DRAWINGS\Civil\Concept Plans\M-37 Figures-Interim.dwg lacroixn

THIS DOCUMENT HAS BEEN PREPARED BY PROGRESSIVE AE AS AN INSTRUMENT OF SERVICE, AND PROGRESSIVE AE SHALL RETAIN ALL COMMON LAW, STATUTORY AND OTHER RESERVED RIGHTS, INCLUDING THE COPYRIGHT THERETO.

progressive|ae
1811 4 Mile Rd NE | Grand Rapids, MI 49525 | 616.361.2664 | www.progressiveae.com
SPECK & ASSOCIATES LLC

NORTH

City of Newaygo

STATE ROAD SAFETY IMPROVEMENTS

1"= 40' 0 40'

DATE: 09/14/2018

FIGURE NUMBER
1

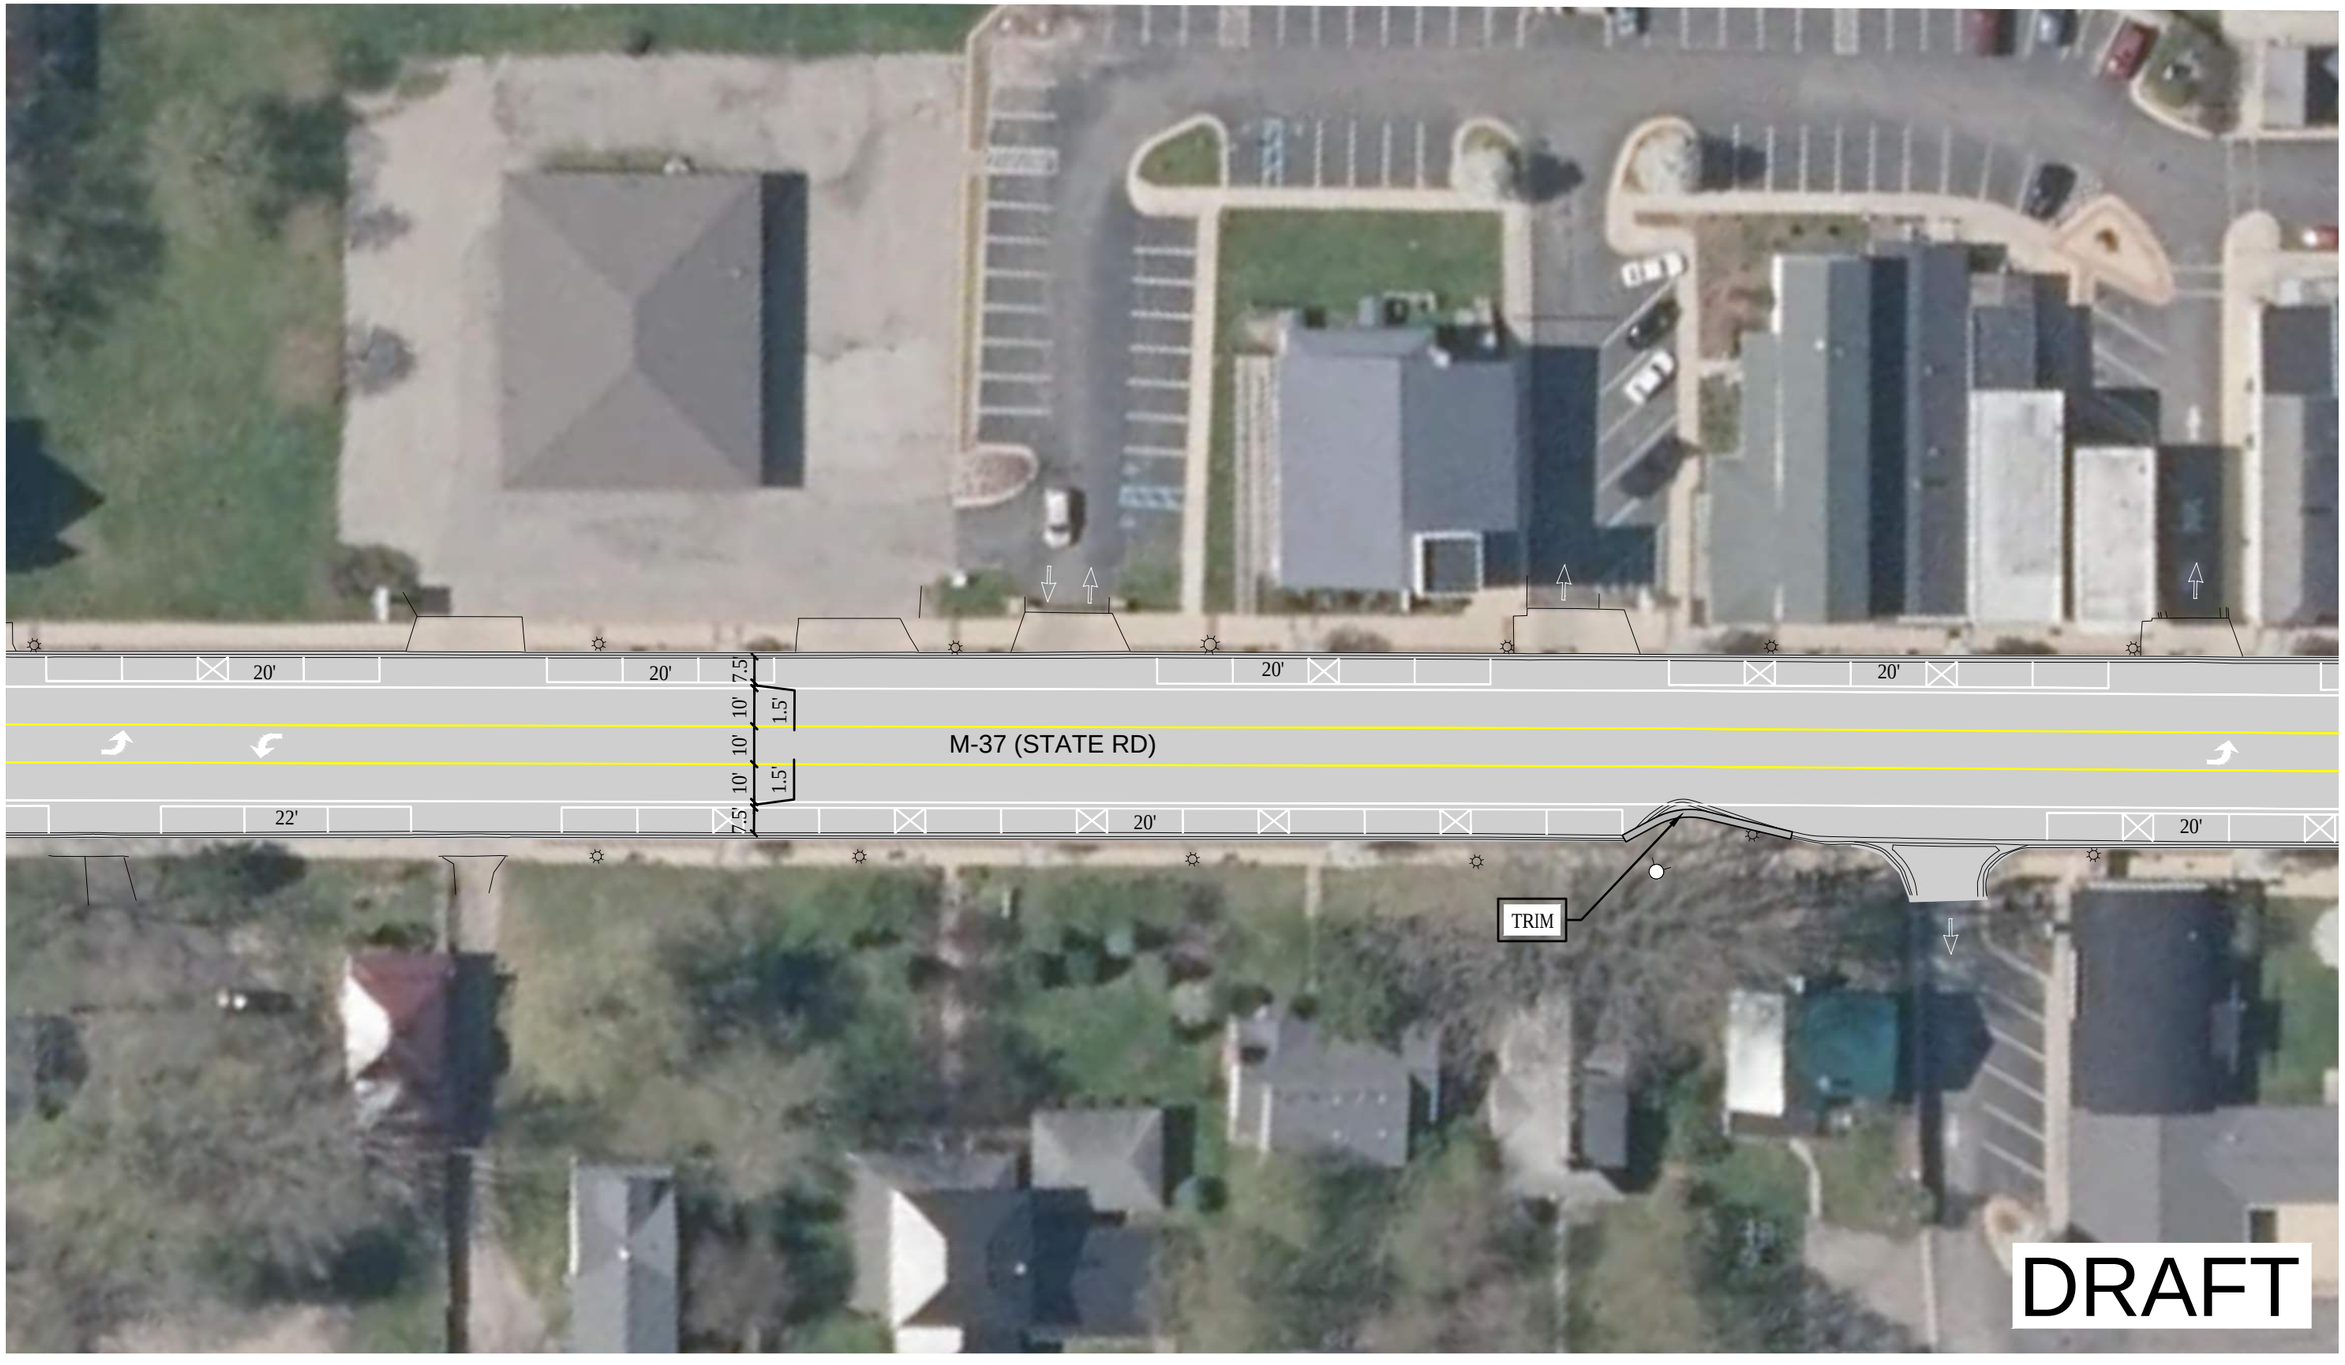

9/14/2018 1:39:26 PM
P:\84130001\WIP DRAWINGS\Civil\Concept Plans\M-37 Figures-Interim.dwg lacroixn

THIS DOCUMENT HAS BEEN PREPARED BY PROGRESSIVE AE AS AN INSTRUMENT OF SERVICE, AND PROGRESSIVE AE SHALL RETAIN ALL COMMON LAW, STATUTORY AND OTHER RESERVED RIGHTS, INCLUDING THE COPYRIGHT THERETO.

progressive|ae
1811 4 Mile Rd NE | Grand Rapids, MI 49525 | 616.361.2664 | www.progressiveae.com
SPECK & ASSOCIATES LLC

NORTH

City of Newaygo

STATE ROAD SAFETY IMPROVEMENTS

1"= 40' 0 40'

DATE: 09/14/2018

FIGURE NUMBER
2

DRAFT

THIS DOCUMENT HAS BEEN PREPARED BY PROGRESSIVE AE AS AN INSTRUMENT OF SERVICE, AND PROGRESSIVE AE SHALL RETAIN ALL COMMON LAW, STATUTORY AND OTHER RESERVED RIGHTS, INCLUDING THE COPYRIGHT THERETO.

9/14/2018 1:39:41 PM
P:\84130001\WIP DRAWINGS\Civil\Concept Plans\M-37 Figures-Interim.dwg lacroixn

progressive|ae
1811 4 Mile Rd NE |Grand Rapids, MI 49525 |616.361.2664 |www.progressiveae.com
SPECK & ASSOCIATES LLC

NORTH

City of Newaygo

STATE ROAD SAFETY IMPROVEMENTS

1"= 40'

0 40'

DATE: 09/14/2018

FIGURE NUMBER

3

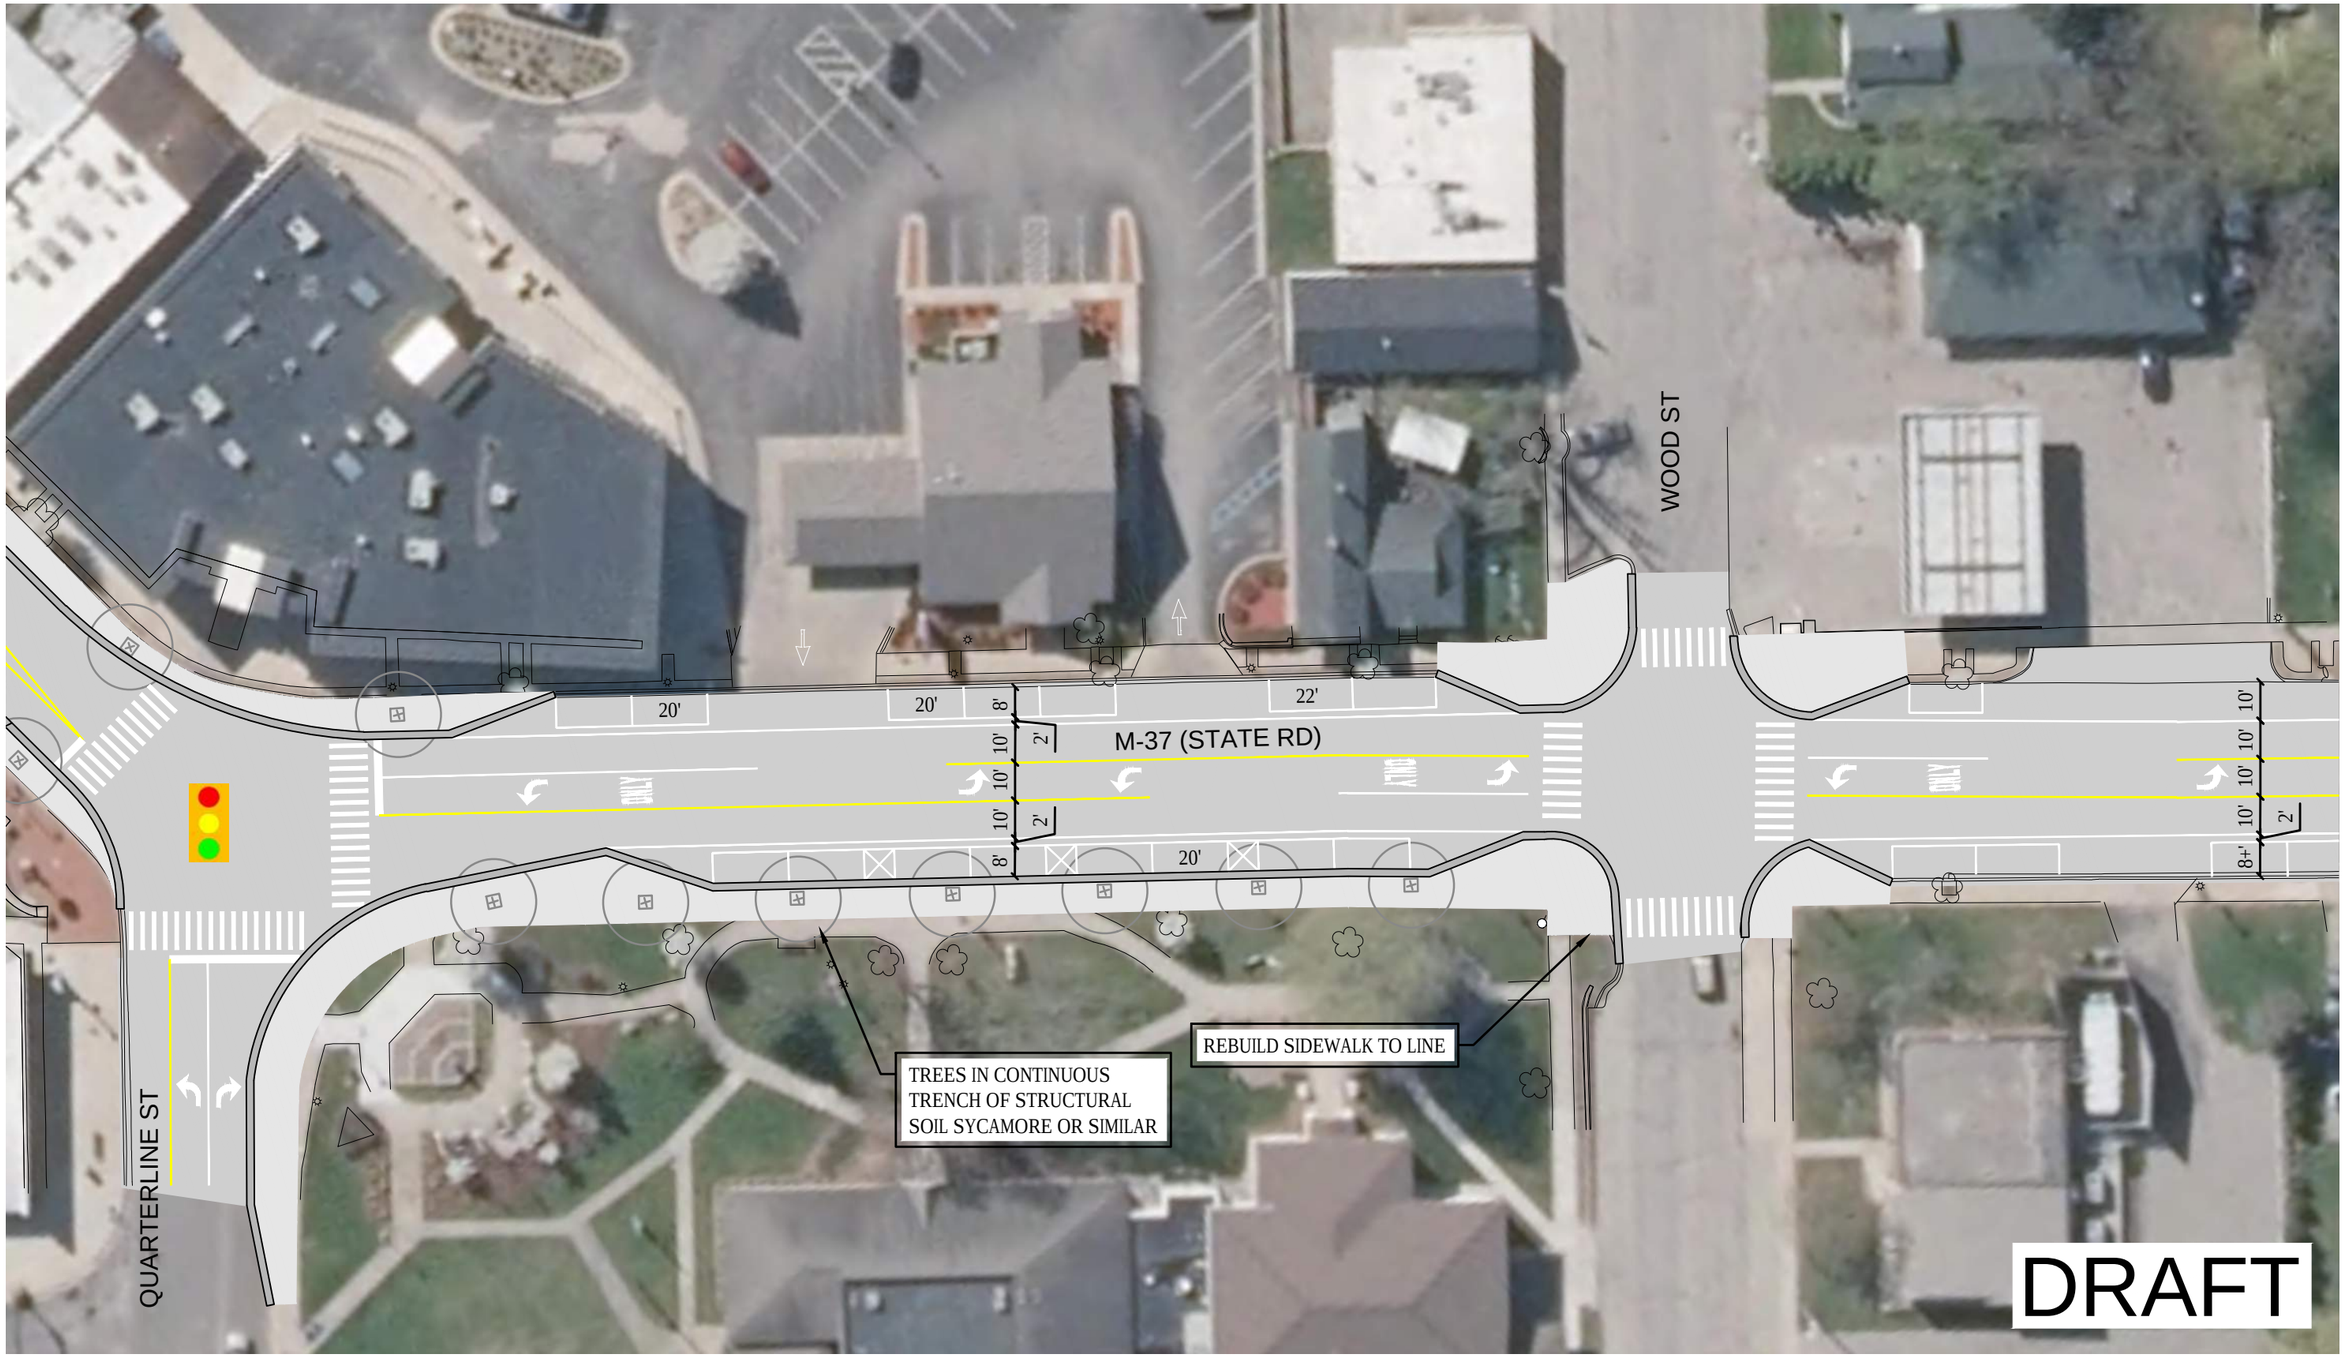

9/14/2018 1:39:55 PM
P:\84130001\WIP DRAWINGS\Civil\Concept Plans\M-37 Figures-Interim.dwg lacroixn

THIS DOCUMENT HAS BEEN PREPARED BY PROGRESSIVE AE AS AN INSTRUMENT OF SERVICE, AND PROGRESSIVE AE SHALL RETAIN ALL COMMON LAW, STATUTORY AND OTHER RESERVED RIGHTS, INCLUDING THE COPYRIGHT THERETO.

progressive|ae
1811 4 Mile Rd NE | Grand Rapids, MI 49525 | 616.361.2664 | www.progressiveae.com
SPECK & ASSOCIATES LLC

NORTH

City of Newaygo

STATE ROAD SAFETY IMPROVEMENTS

1"= 40' 0 40'

DATE: 09/14/2018

FIGURE NUMBER

4

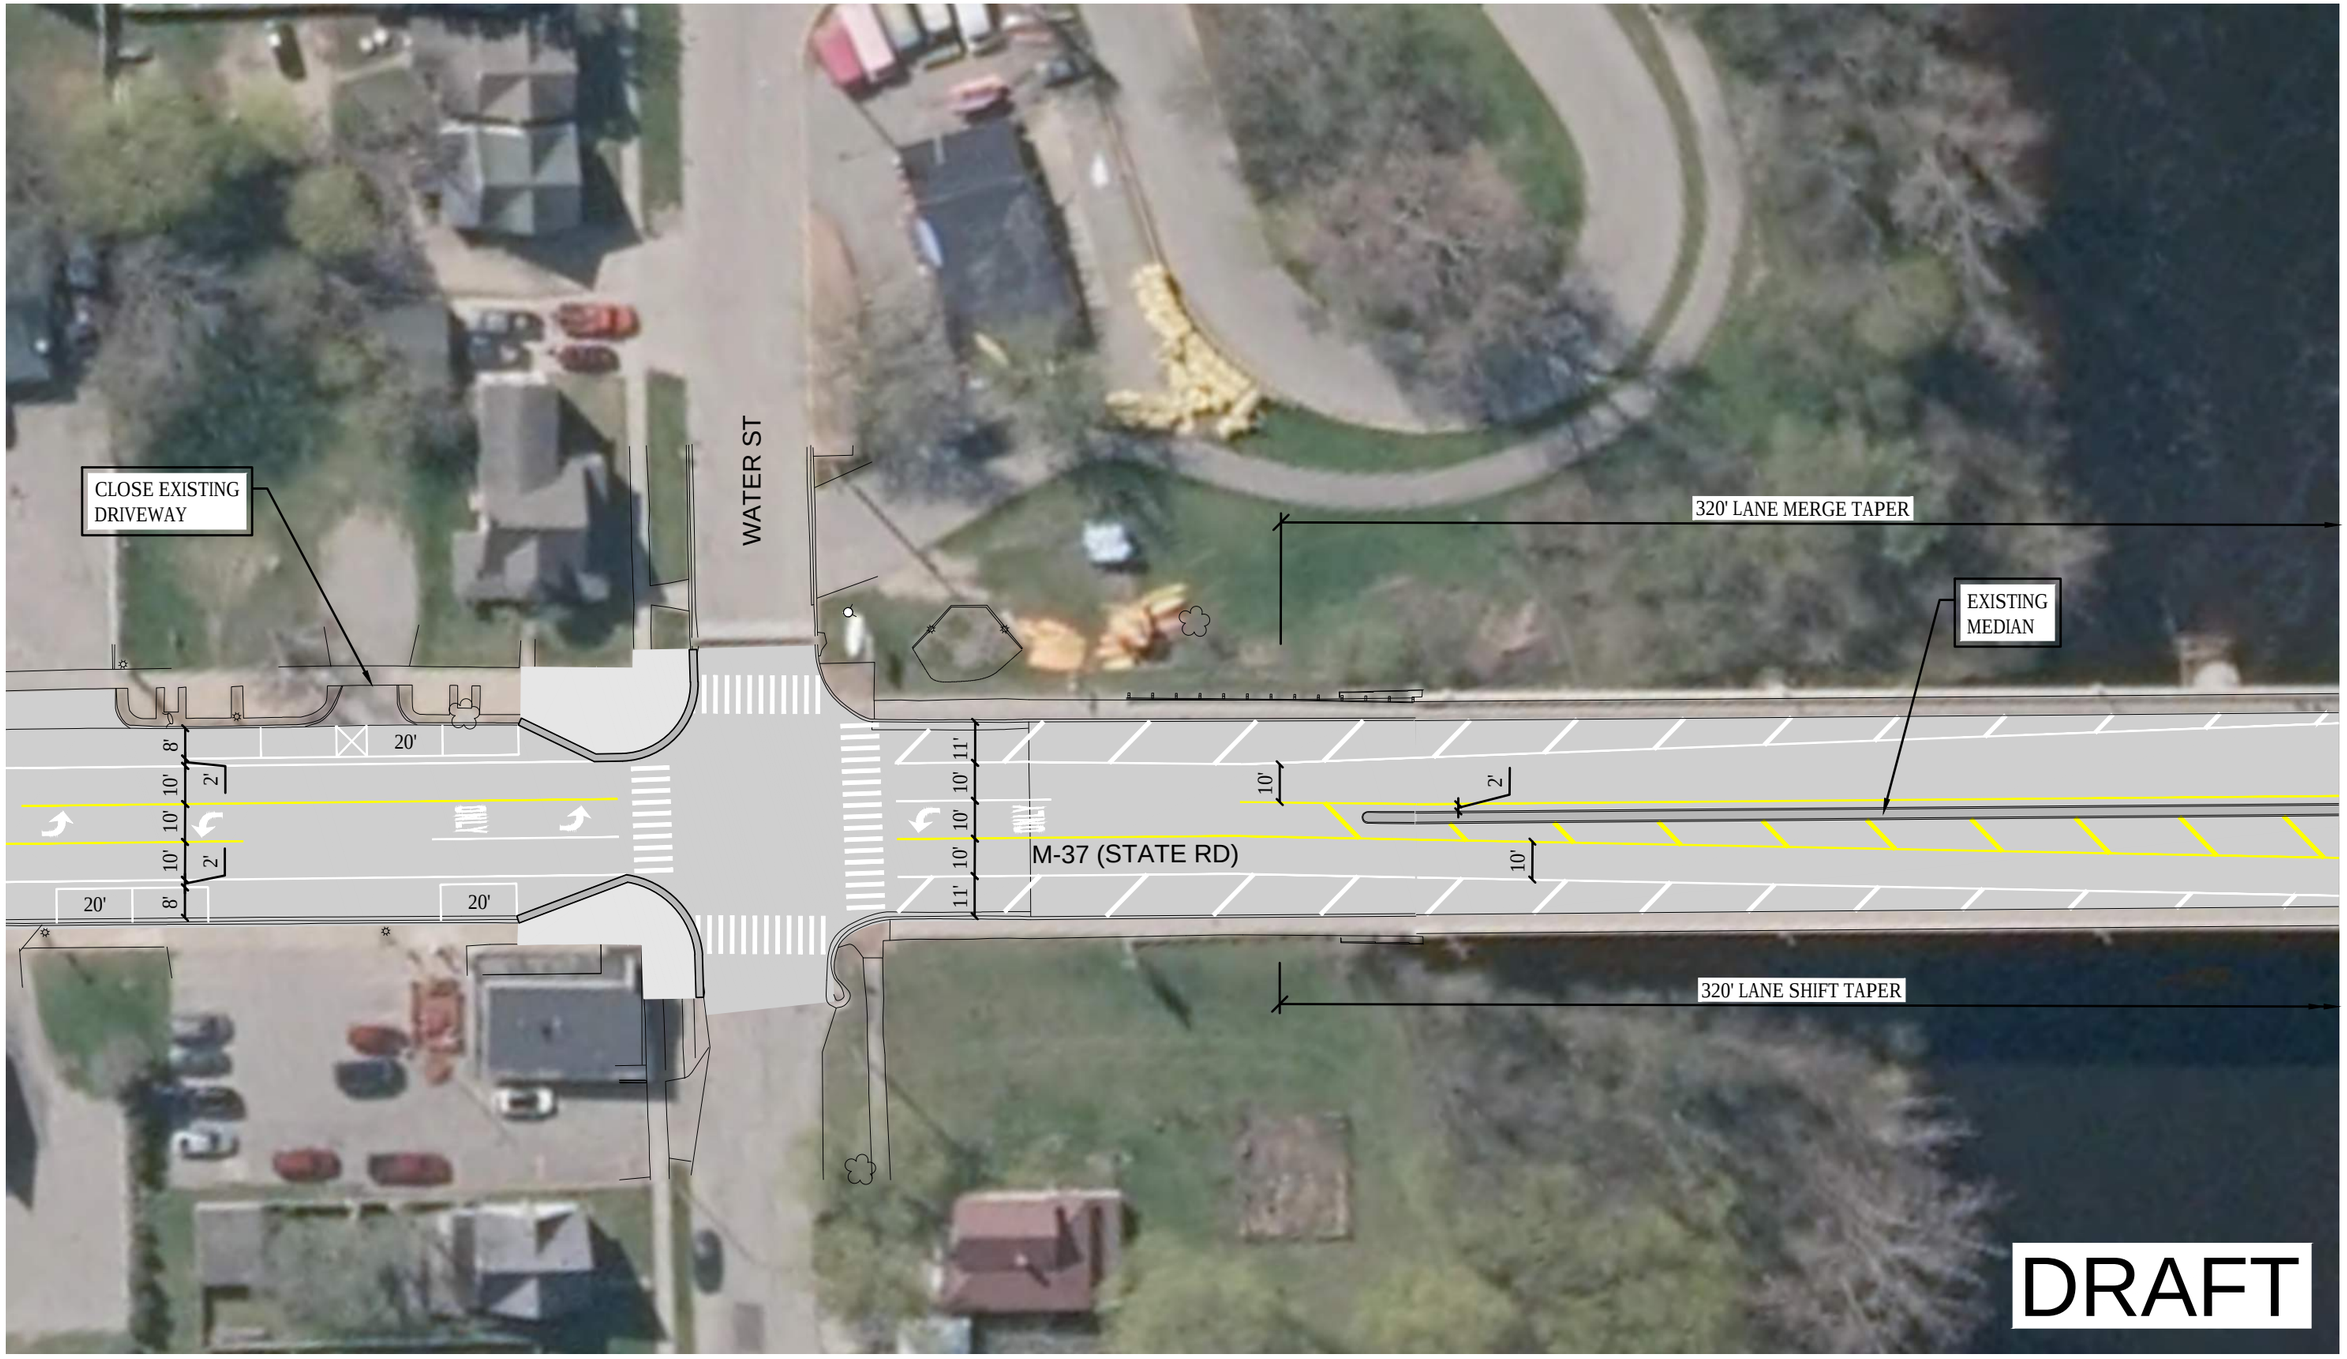

9/17/2018 10:58:25 AM
P:\84130001\WIP DRAWINGS\Civil\Concept Plans\M-37 Figures-Interim.dwg lacroixn

THIS DOCUMENT HAS BEEN PREPARED BY PROGRESSIVE AE AS AN INSTRUMENT OF SERVICE, AND PROGRESSIVE AE SHALL RETAIN ALL COMMON LAW, STATUTORY AND OTHER RESERVED RIGHTS, INCLUDING THE COPYRIGHT THERETO.

progressive|ae
1811 4 Mile Rd NE |Grand Rapids, MI 49525 |616.361.2664 |www.progressiveae.com
SPECK & ASSOCIATES LLC

NORTH

City of Newaygo

STATE ROAD SAFETY IMPROVEMENTS

1"= 40'

0 40'

DATE: 09/14/2018

FIGURE NUMBER

5 - INTERIM

9/14/2018 1:40:26 PM
P:\84130001\WIP DRAWINGS\Civil\Concept Plans\M-37 Figures-Interim.dwg lacroixn

THIS DOCUMENT HAS BEEN PREPARED BY PROGRESSIVE AE AS AN INSTRUMENT OF SERVICE, AND PROGRESSIVE AE SHALL RETAIN ALL COMMON LAW, STATUTORY AND OTHER RESERVED RIGHTS, INCLUDING THE COPYRIGHT THERETO.

progressive|ae
1811 4 Mile Rd NE | Grand Rapids, MI 49525 | 616.361.2664 | www.progressiveae.com
SPECK & ASSOCIATES LLC

NORTH

City of Newaygo

STATE ROAD SAFETY IMPROVEMENTS

1"= 40' 0 40'

DATE: 09/14/2018

FIGURE NUMBER

6 - INTERIM

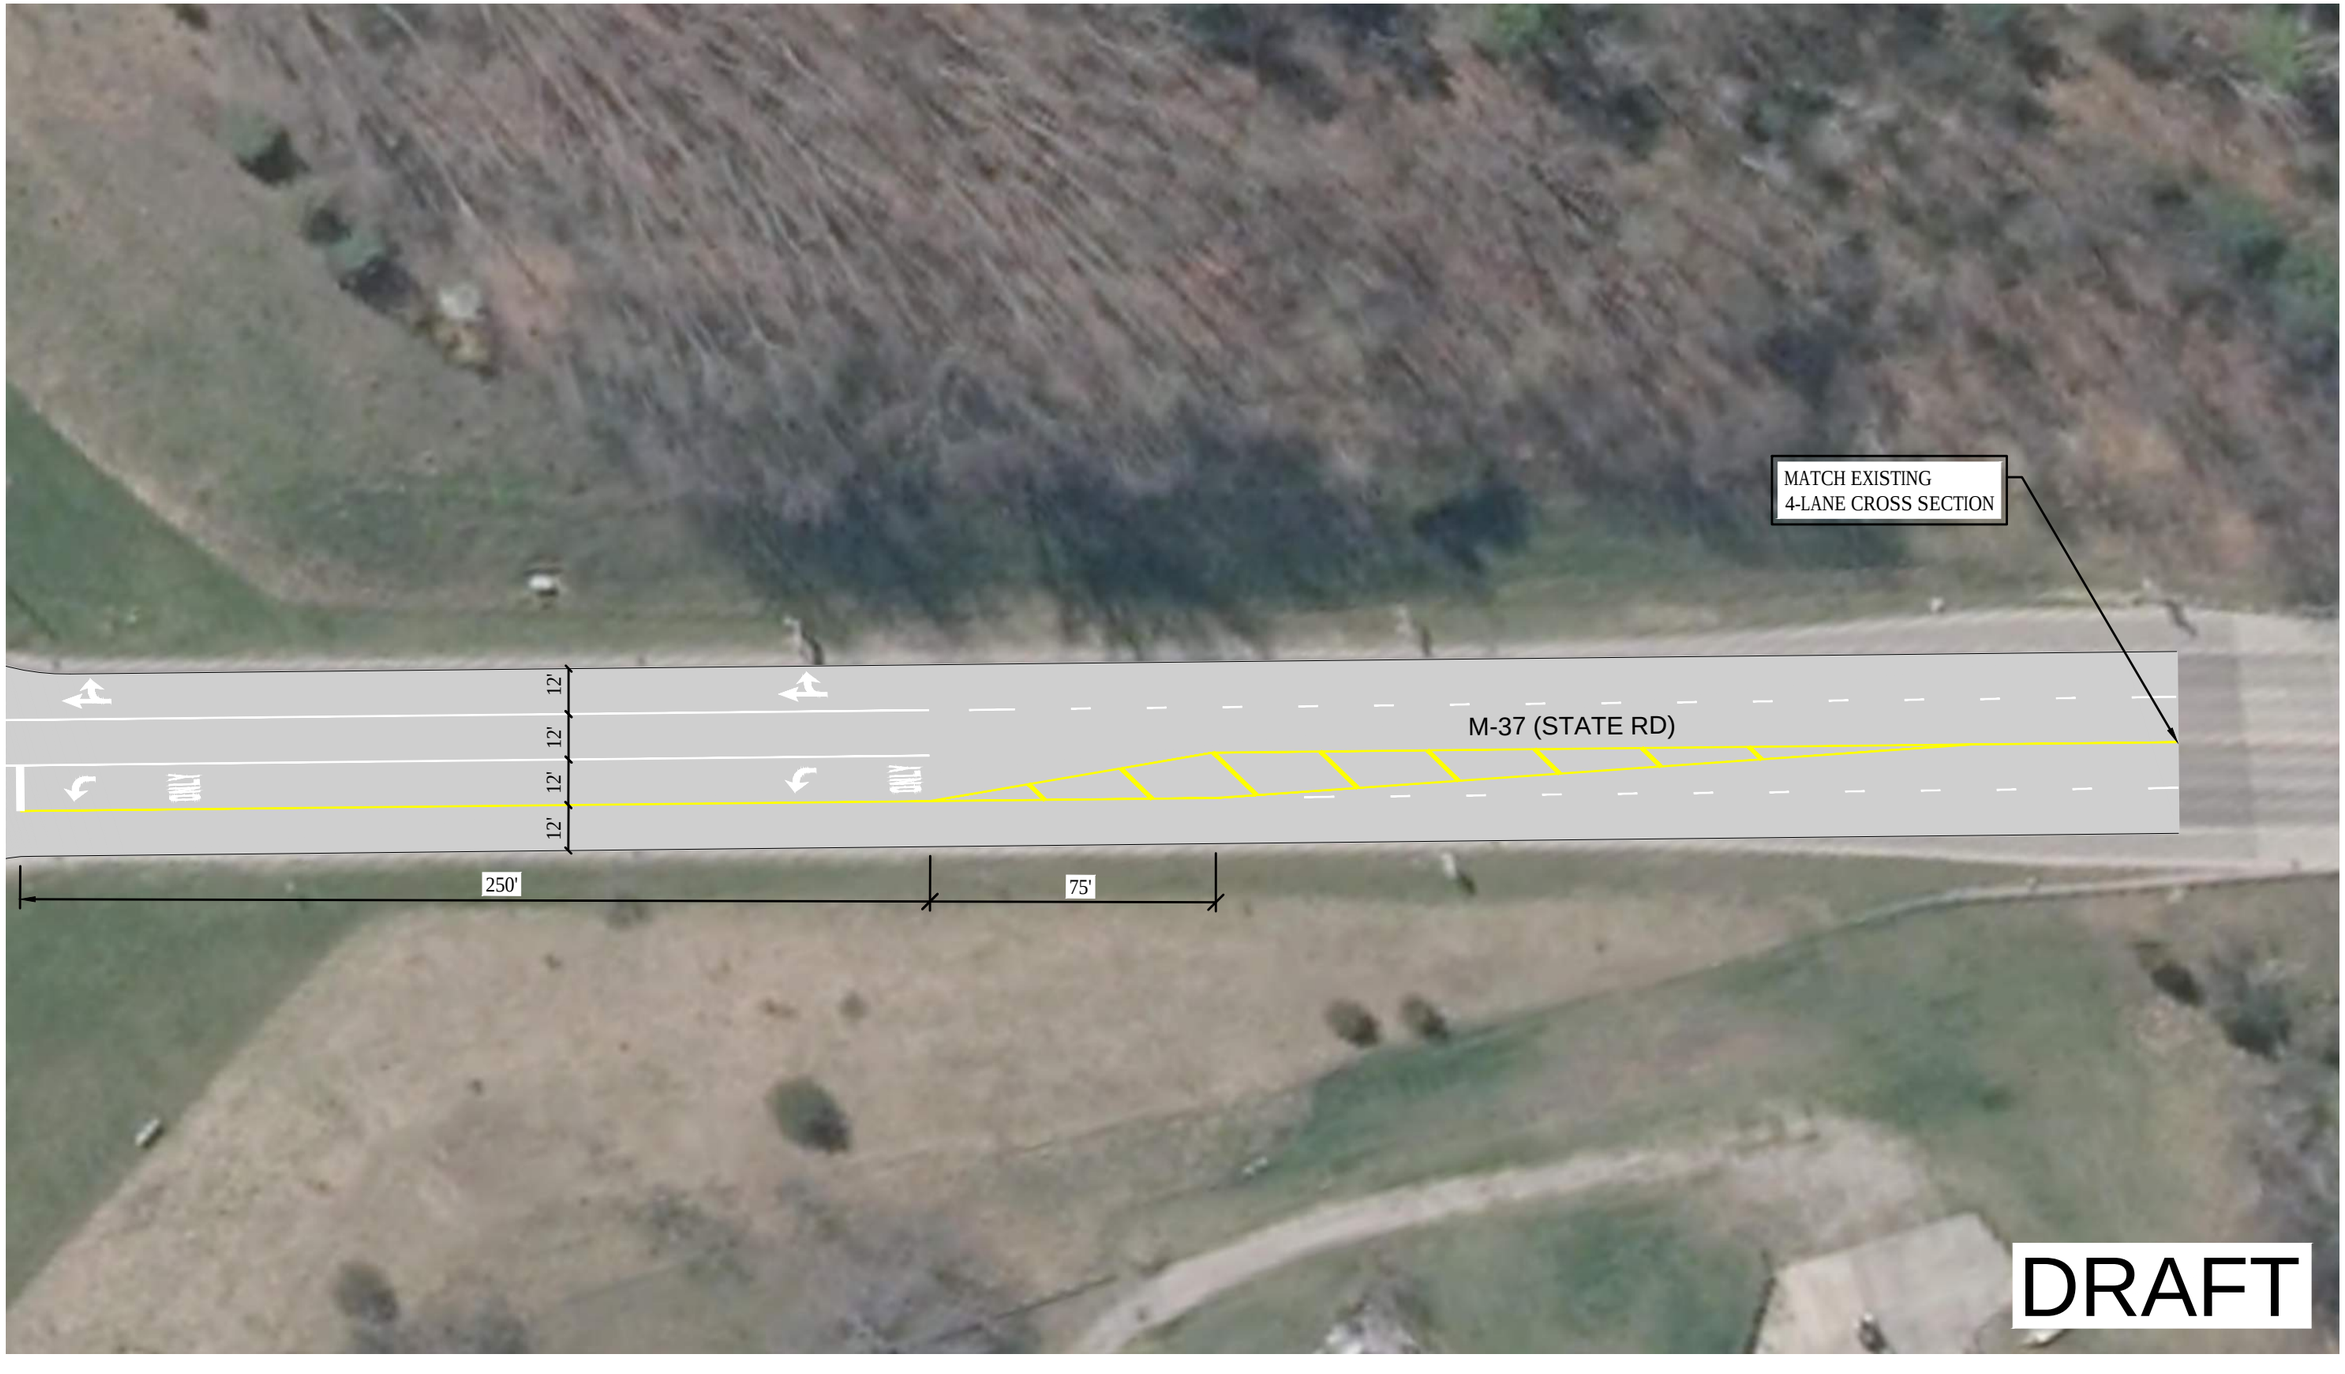

9/14/2018 1:40:40 PM
P:\84130001\WIP DRAWINGS\Civil\Concept Plans\M-37 Figures-Interim.dwg lacroixn

THIS DOCUMENT HAS BEEN PREPARED BY PROGRESSIVE AE AS AN INSTRUMENT OF SERVICE, AND PROGRESSIVE AE SHALL RETAIN ALL COMMON LAW, STATUTORY AND OTHER RESERVED RIGHTS, INCLUDING THE COPYRIGHT THERETO.

progressive|ae
1811 4 Mile Rd NE | Grand Rapids, MI 49525 | 616.361.2664 | www.progressiveae.com
SPECK & ASSOCIATES LLC

NORTH

City of Newaygo

STATE ROAD SAFETY IMPROVEMENTS

1"= 40' (0 – 40')

DATE: 09/14/2018

FIGURE NUMBER

7 - INTERIM